BLDD ARCHITECTS

BLUE MOUND ELEMENTARY SCHOOL

1/7/14

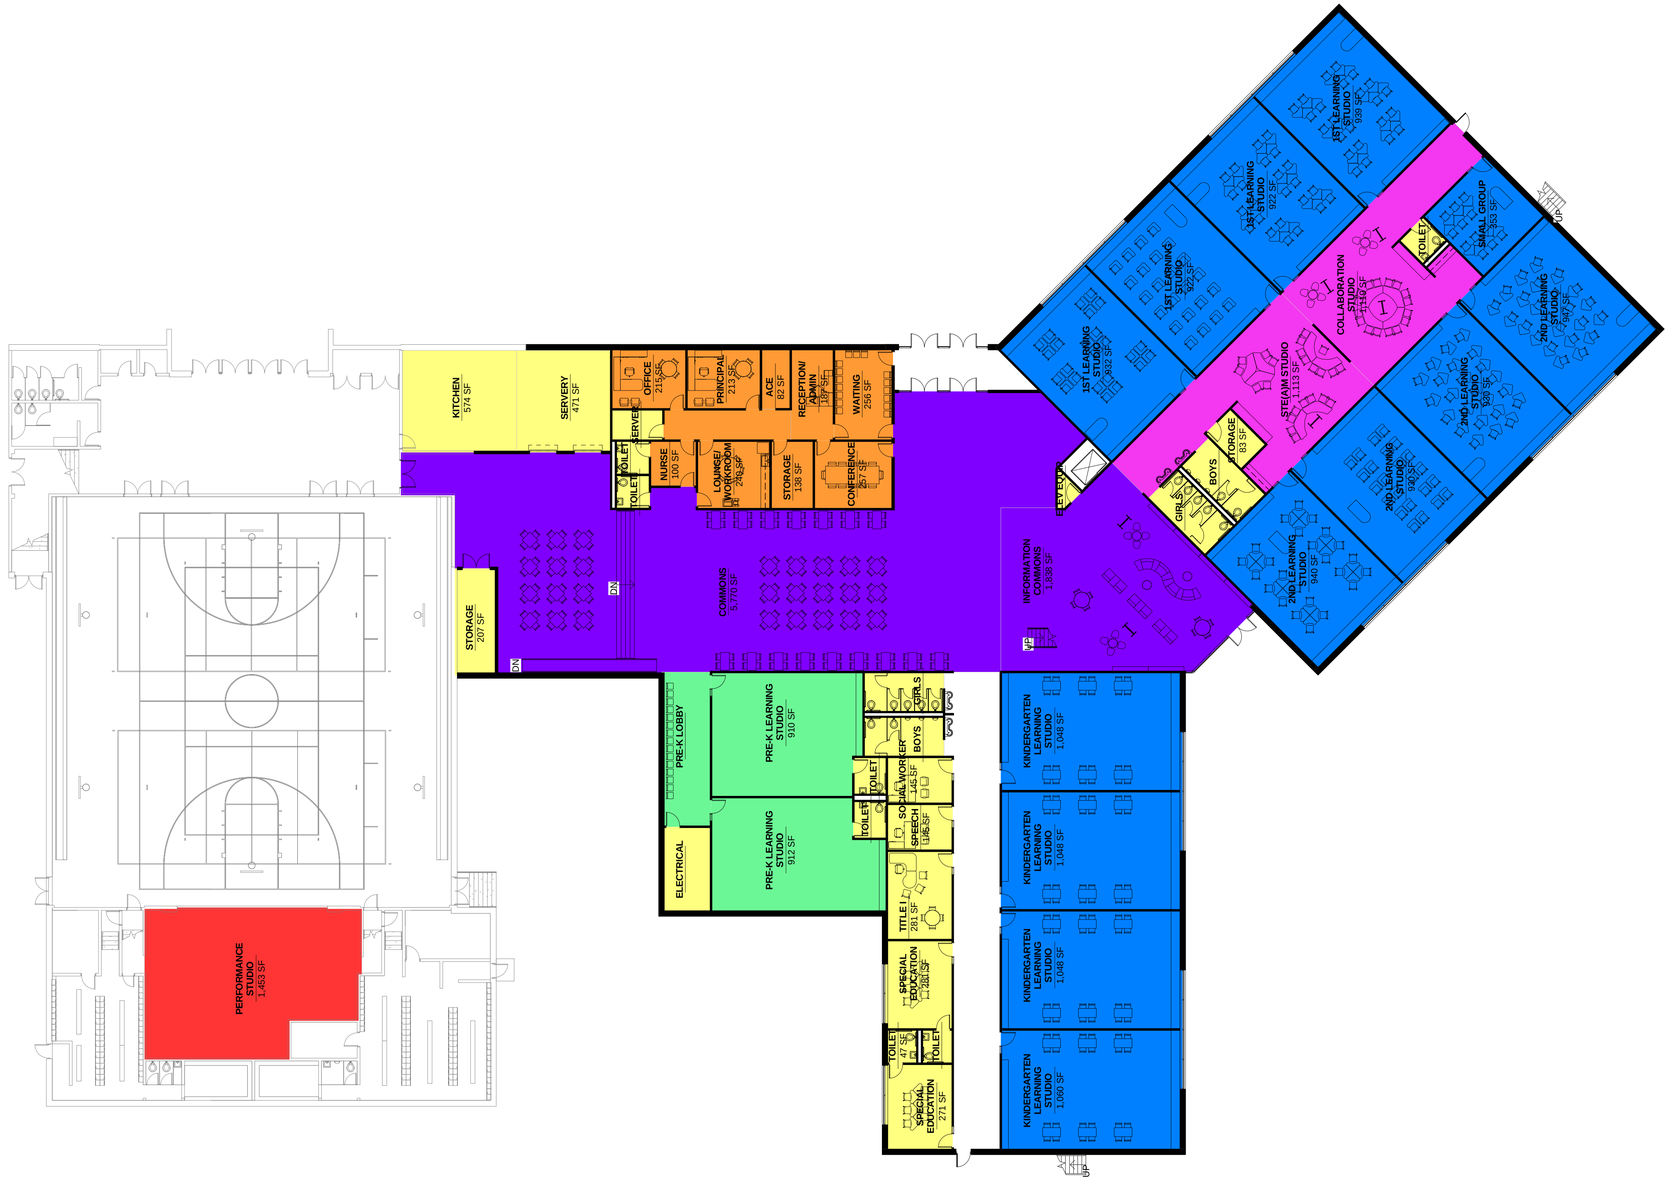

1 FIRST FLOOR PLAN
1/16" = 1'-0"

A1

BLDD Project No. 081099.403